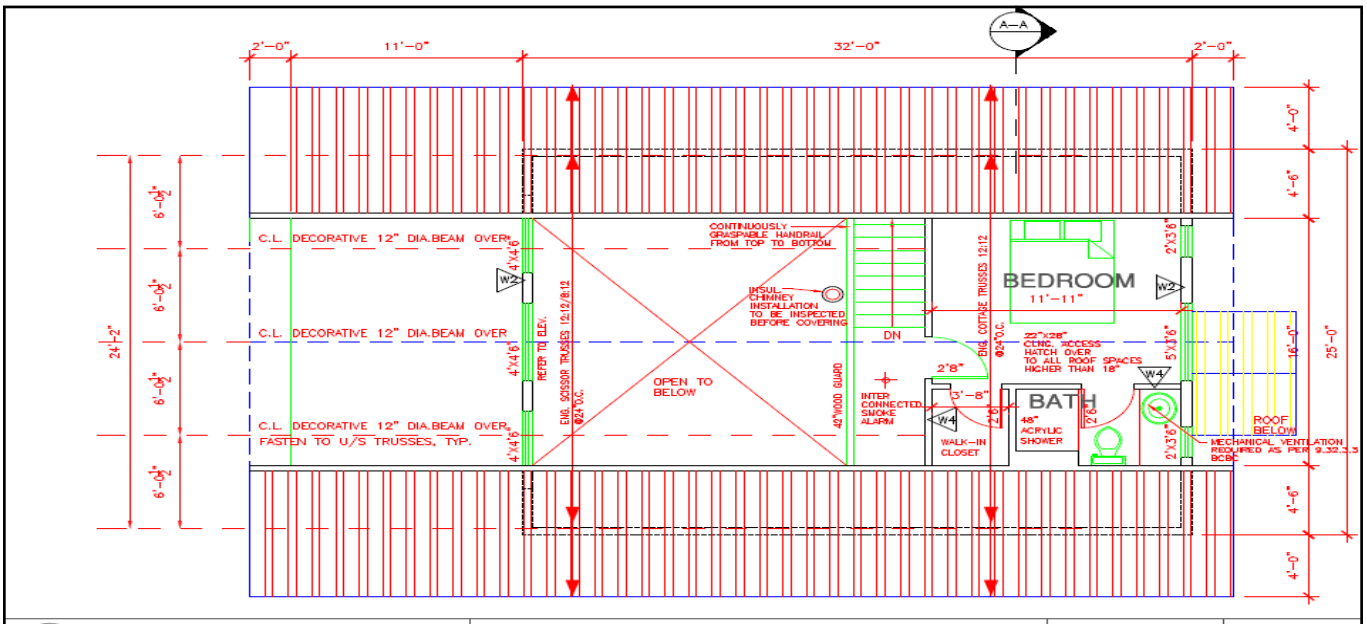

DRAWING TITLE:
UPPER FLOOR PLAN

SCALE: 1/4"=1'-0"
DATE
DRAWN:
DRAWING NO.:

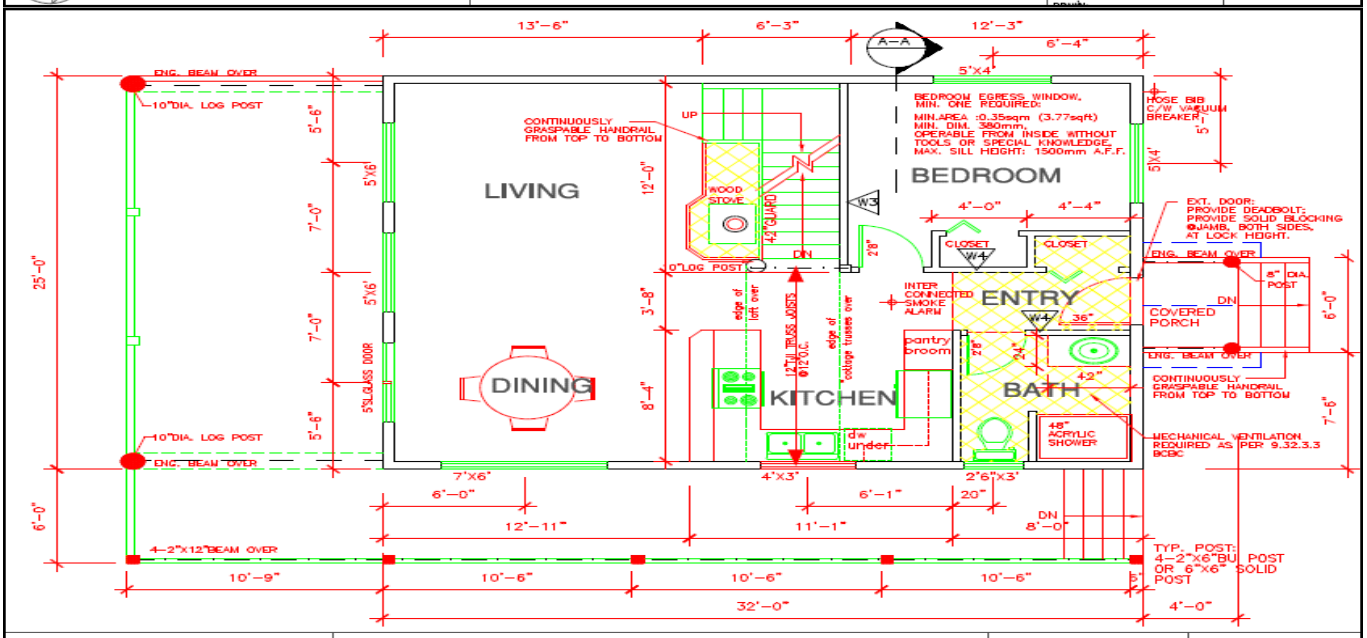

DRAWING TITLE:
GROUND FLOOR PLAN

SCALE: 1/4"=1'-0"
DATE
DRAWN:
DRAWING NO.:

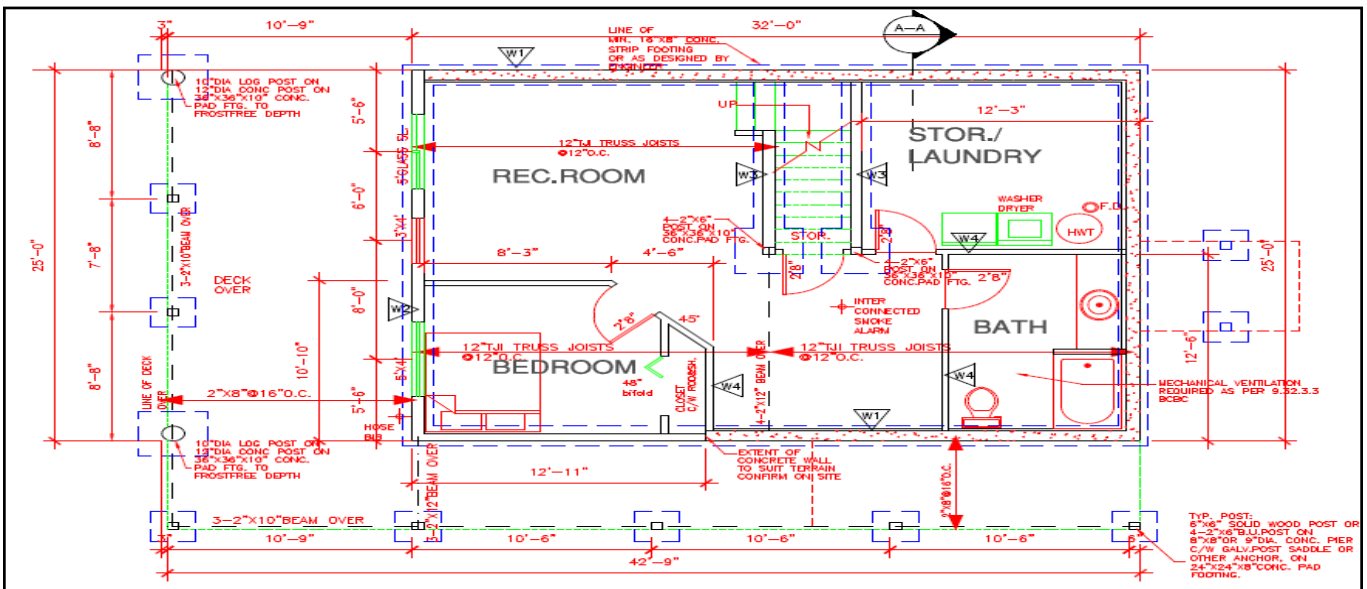

DRAWING TITLE:
BASEMENT PLAN

SCALE: 1/4"=1'-0"
DATE
DRAWN:
DRAWING NO.: